LIGHTING KEY

Source Four ERS 5 degree 750w

Source Four ERS 10 degree 750w

Source Four ERS 19 degree 750w

Source Four ERS 26 degree 750w

Source Four ERS 25-50 zoom 750w

Source Four ERS 36 degree 750w

Source Four PAR MFL 750w

Source Four PARNEL 750w

3 Cell Cyc 3ckt Lamp 1000w

Normal Luminaire Notation

puppy L161 — 2nd Color / Color / Beam Designation / Template

1 — Instrument Number

103 — Channel

Not all units will contain all of the above information!

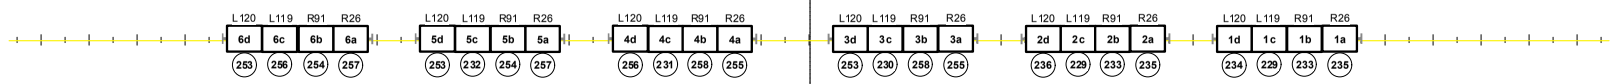

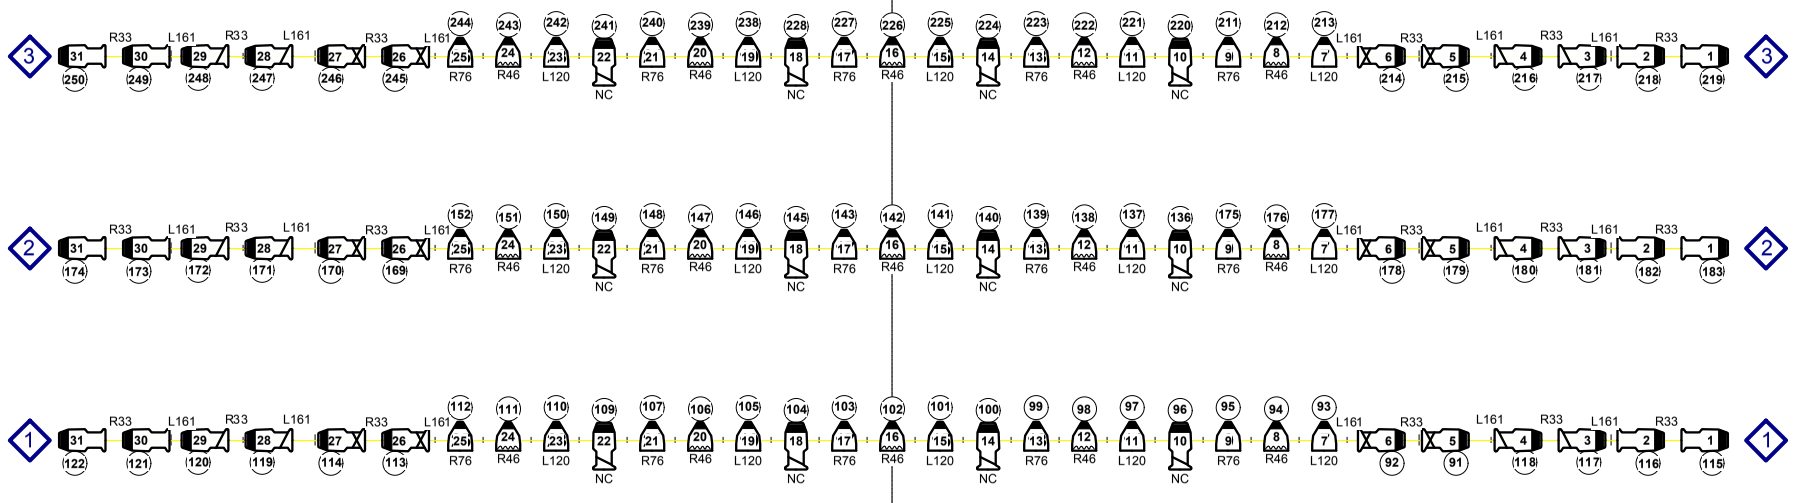

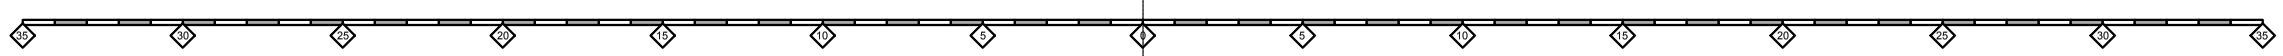

House Left Box Boom

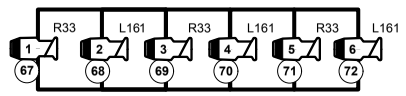

Top

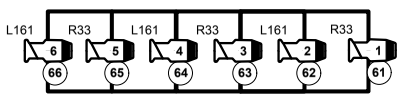

House Right Box Boom

Top

Balcony Rail

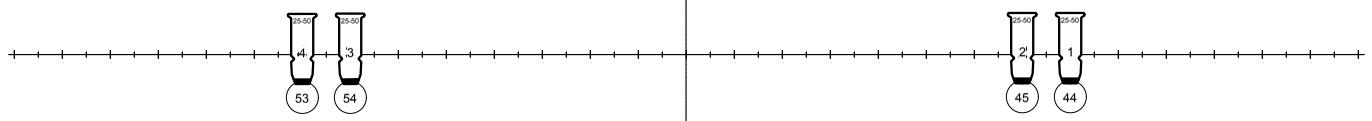

FOH POSITION

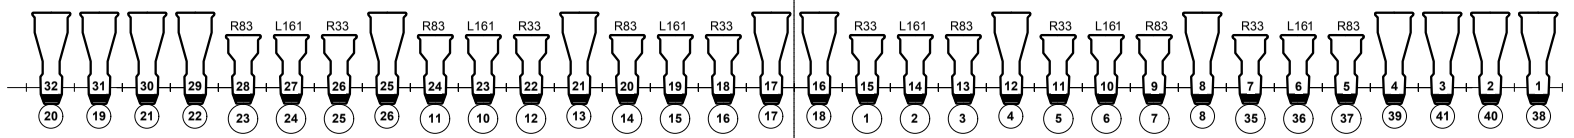

1

Savannah College of Art & Design

Lucas Theatre Lighting Layout

Groundplan Lighting Layout 1 of 1

Technical Director:	Jim Prodger jprodger@lucastheatre.com		
Scale: 3/16" = 1'-0"	Date: 10/19/08	Drwn:reh	Rev :10/19/08